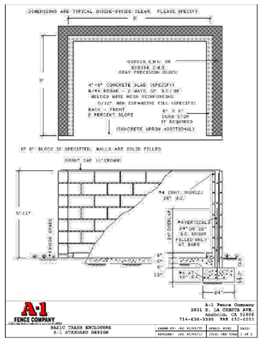

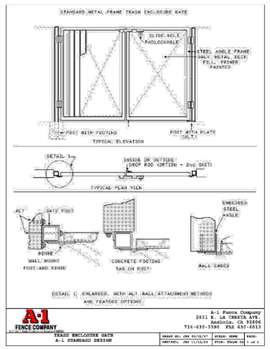

07 A1 TRASH ENCLOSURE DETAILS
SCALE:
ST. VLADIMIR

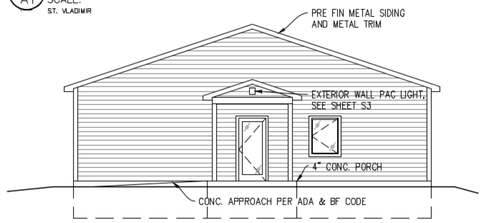

03 A1 PROPOSED SCHOOL EAST ELEVATION
SCALE: 1/8" = 1'-0"
ST. VLADIMIR

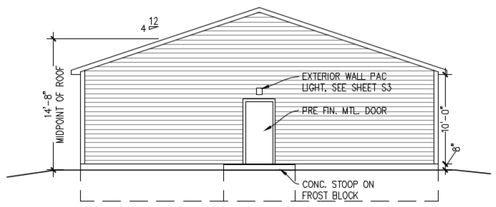

04 A1 PROPOSED SCHOOL WEST ELEVATION
SCALE: 1/8" = 1'-0"
ST. VLADIMIR

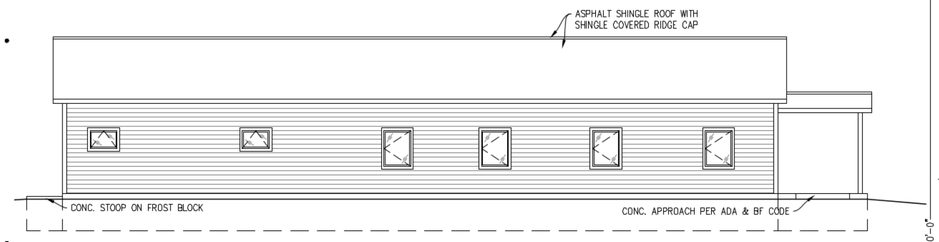

05 A1 PROPOSED SCHOOL SOUTH ELEVATION
SCALE: 1/8" = 1'-0"
ST. VLADIMIR

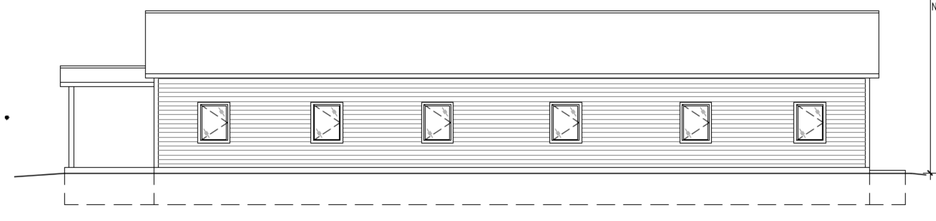

06 A1 PROPOSED SCHOOL NORTH ELEVATION
SCALE: 1/8" = 1'-0"
ST. VLADIMIR

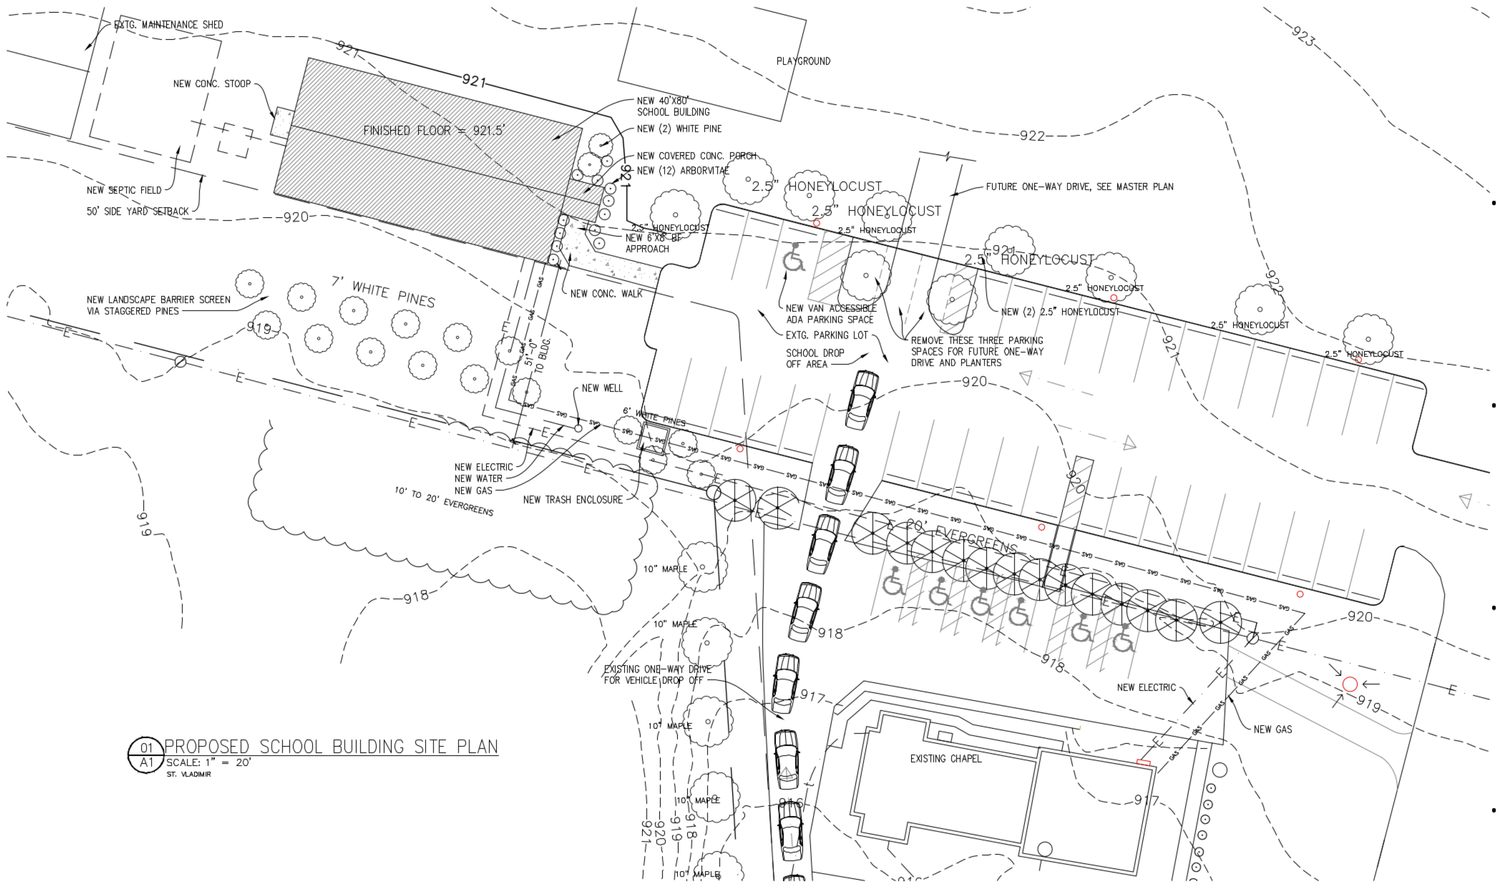

01 A1 PROPOSED SCHOOL BUILDING SITE PLAN
SCALE: 1" = 20'
ST. VLADIMIR

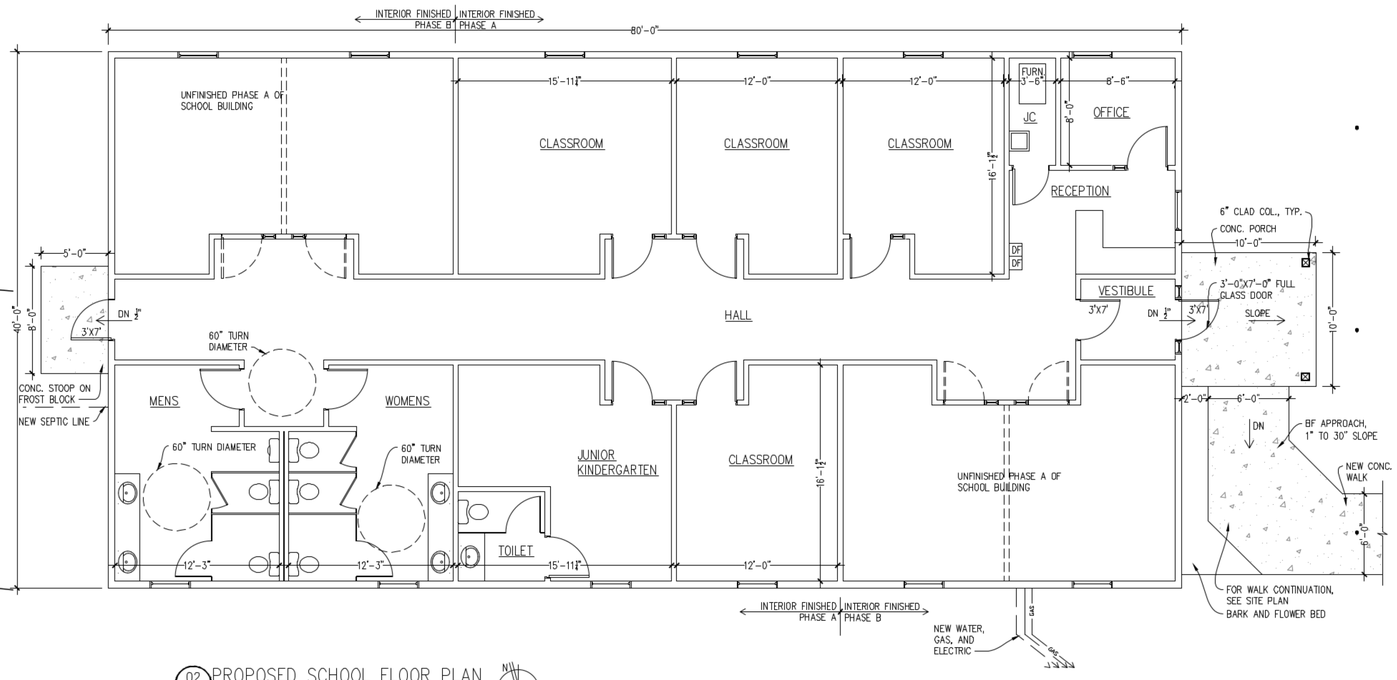

02 A1 PROPOSED SCHOOL FLOOR PLAN
SCALE: 3/16" = 1'-0"
ST. VLADIMIR

DANGEROUS Architects, Pc
104 South Main Street
Chelsea, MI. 48118
734.475.3660
©Copyright 2018, Dangerous Architects, Pc.

CONSULTANTS

PROJECT
NEW SCHOOL BUILDING
St. Vladimir Russian Orthodox
9900 JACKSON ROAD
Ann Arbor, MI. 48103
(734) 475-4590

N

REVISION
DATE 1.17.18
PROJECT NUMBER St. Vladimir
FILE NUMBER

SHEET NUMBER
A1